4"x8"x16" CMU BLOCK WALL
N.T.S.

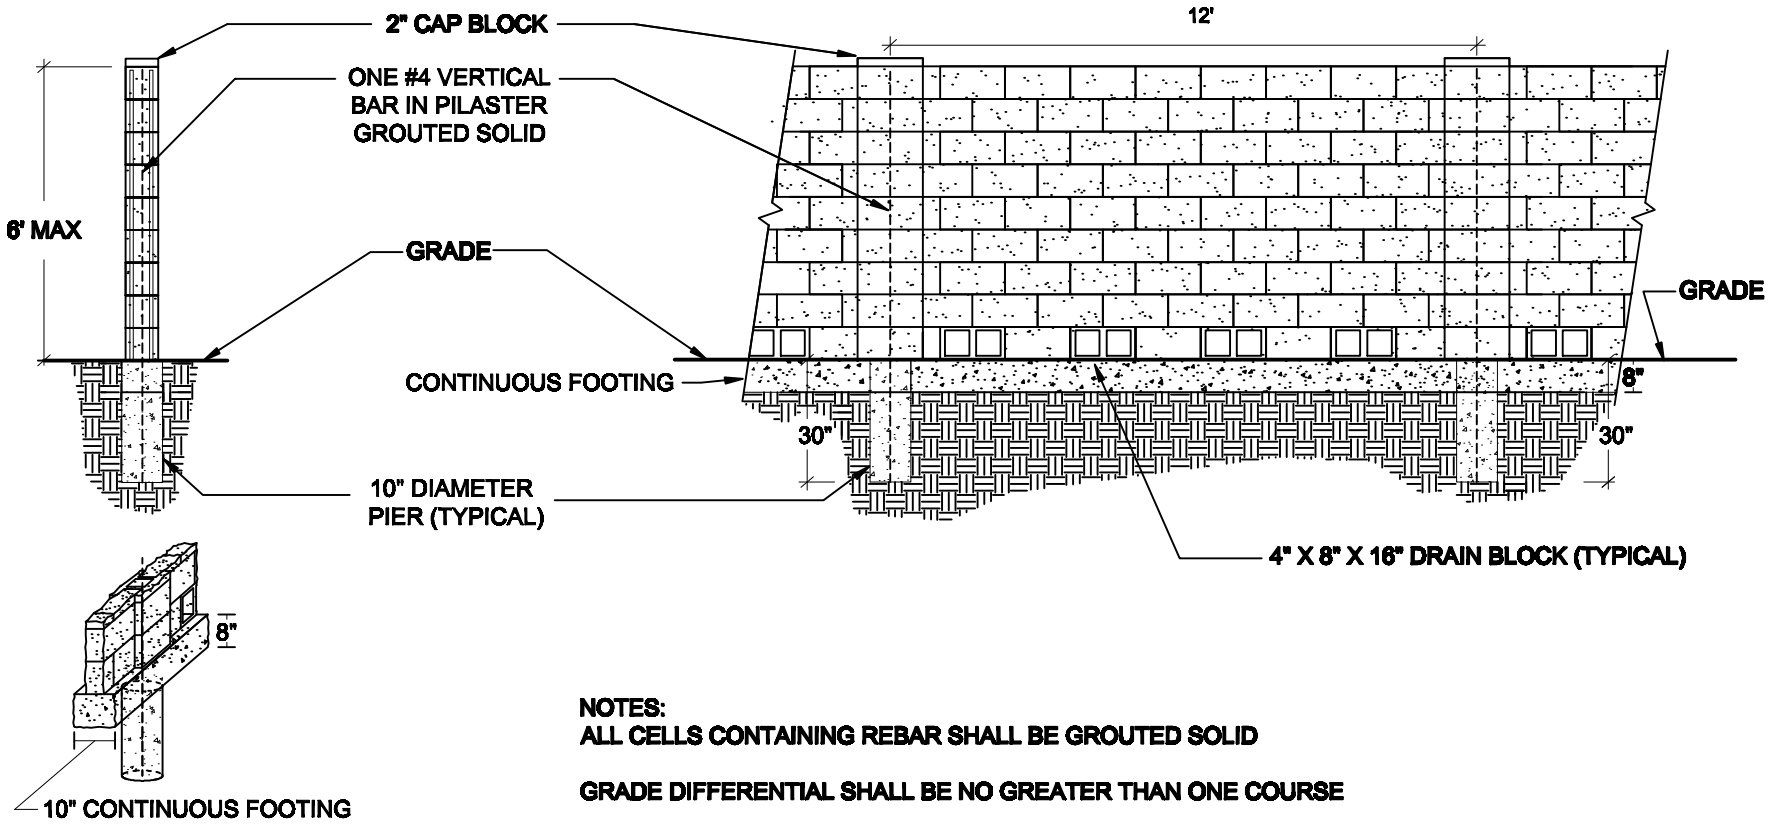

NOTES:
ALL CELLS CONTAINING REBAR SHALL BE GROUTED SOLID

GRADE DIFFERENTIAL SHALL BE NO GREATER THAN ONE COURSE

EVERY OTHER BLOCK TURNED AT BASE COURSE. NO DECORATIVE BLOCK ALLOWED.

THIS FENCE DETAIL IS NOT INTENDED FOR USE IN SUN CITY OR ANY OTHER MASTER-PLANNED COMMUNITY

8"x8"x16" CMU BLOCK WALL - EVERY OTHER BLOCK TURNED

N.T.S.

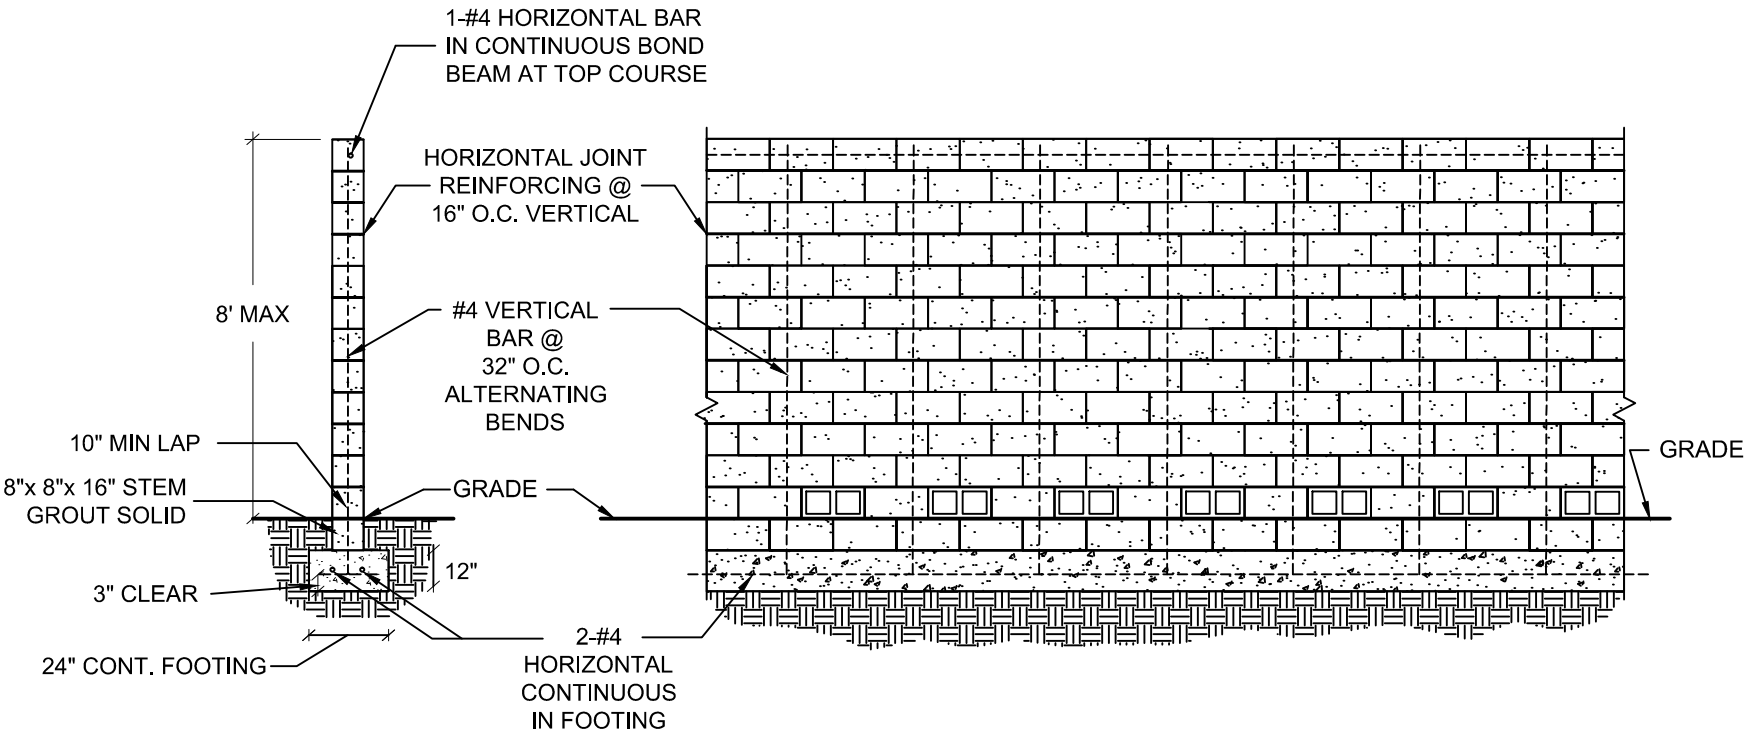

NOTES:
ALL CELLS CONTAINING REBAR SHALL BE GROUTED SOLID

GRADE DIFFERENTIAL BETWEEN SIDES OF THE FENCE SHALL BE NO GREATER THAN 12"

EVERY OTHER BLOCK TURNED AT BASE COURSE. NO DECORATIVE BLOCK ALLOWED.

MAXIMUM HEIGHT OF 8' INCLUDES ALL COLUMNS, DECORATIVE CAPS, LIGHT FIXTURES, ETC.

THIS FENCE DETAIL IS NOT INTENDED FOR USE IN SUN CITY OR ANY OTHER MASTER-PLANNED COMMUNITY

RETAINING WALL DETAIL
LEVEL BACKFILL ONLY
NTS

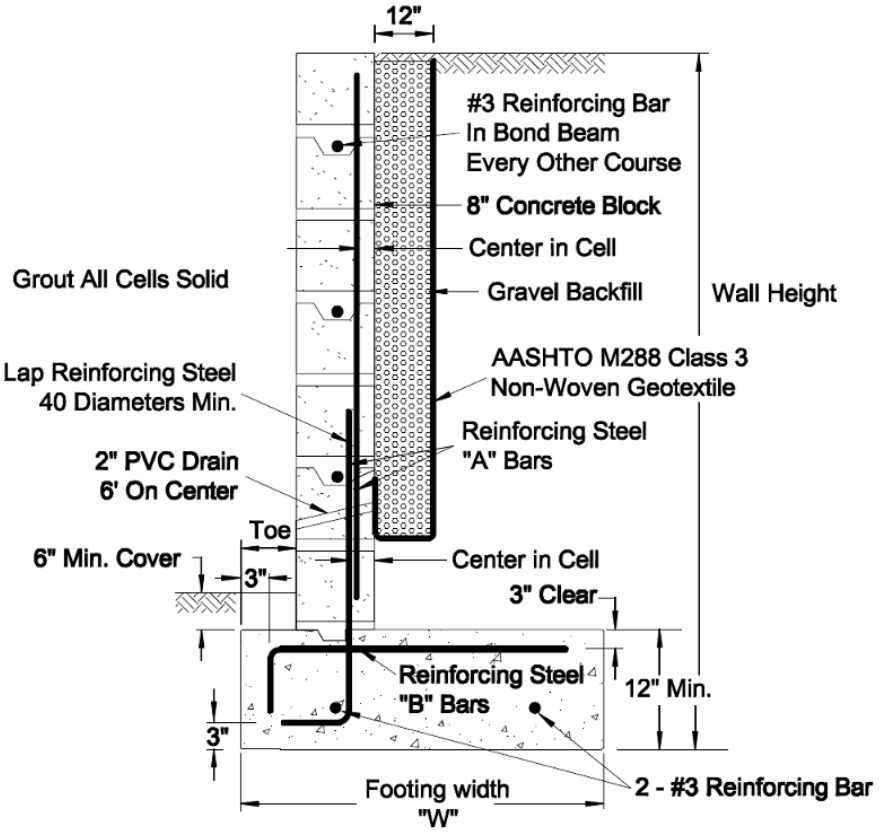

Wall Height	Toe	Footing Width	Reinforcing Steel	
			A bars	B bars
1'-8"	2"	1'-3"	#3 @ 24" o.c.	None
2'-4"	2"	1'-6"	#3 @ 24" o.c.	None
3'-0"	3"	1'-10"	#3 @ 24" o.c.	#3 @ 48" o.c.
3'-8"	4"	2'-1"	#3 @ 24" o.c.	#3 @ 48" o.c.

3/18/2015

Maricopa County does not accept any liability for the design or subsequent construction according to this example. This detail is to be used as an EXAMPLE ONLY.

IRON FENCE ON TOP OF MASONRY DETAIL

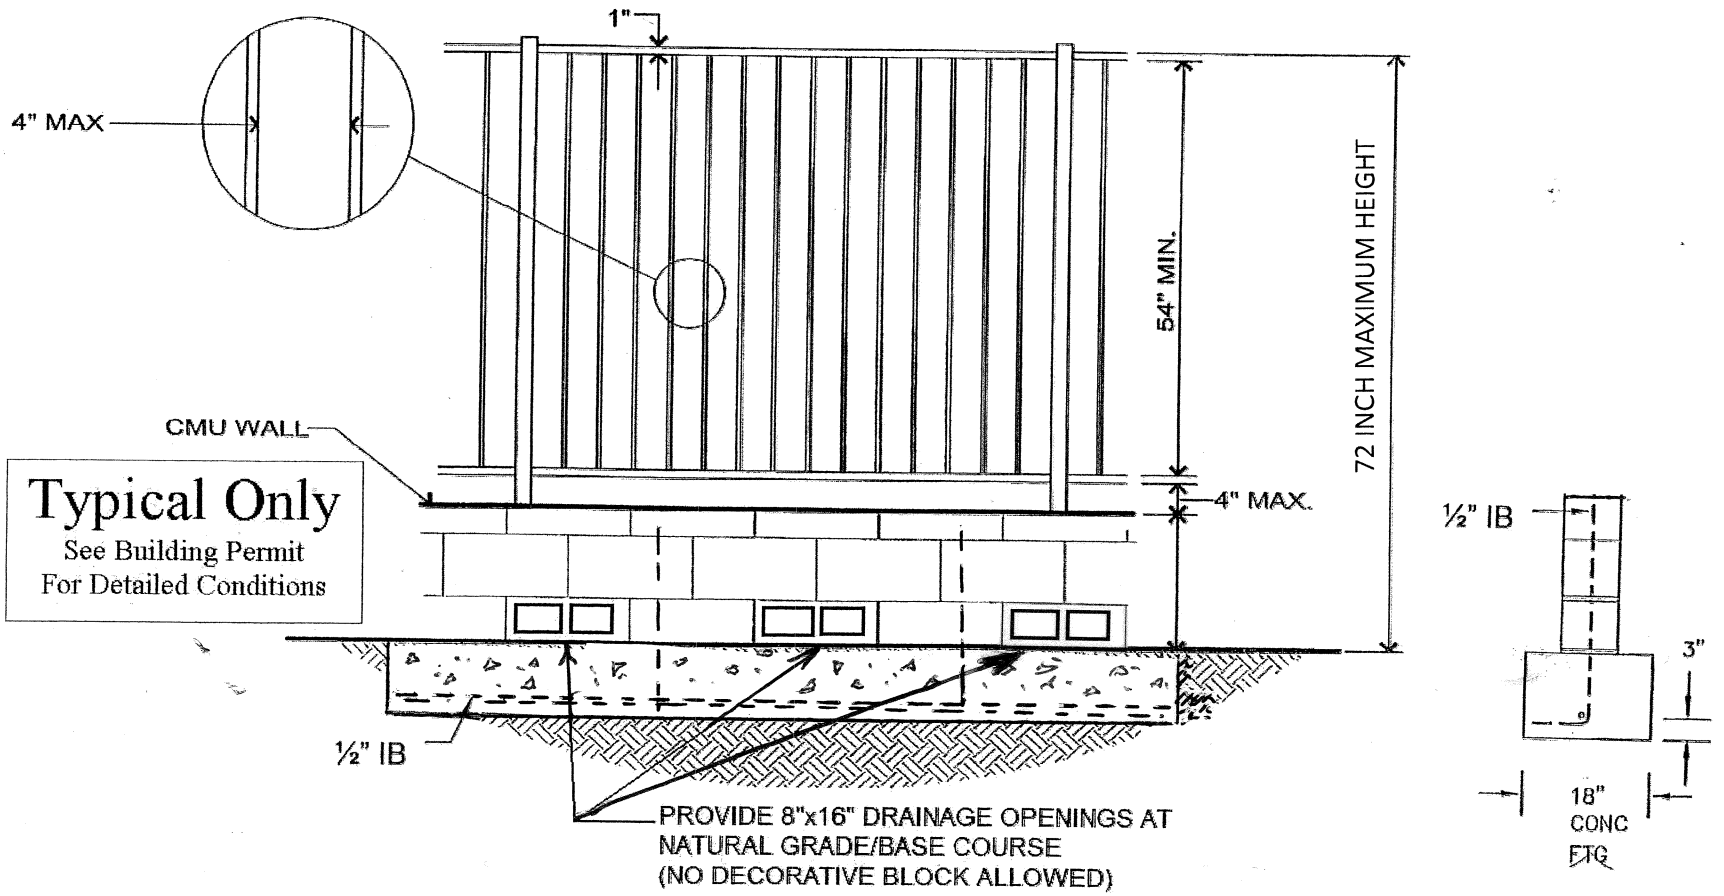

Typical Only
See Building Permit
For Detailed Conditions

MUST PROVIDE DRAINAGE OPENINGS EVERY OTHER BLOCK

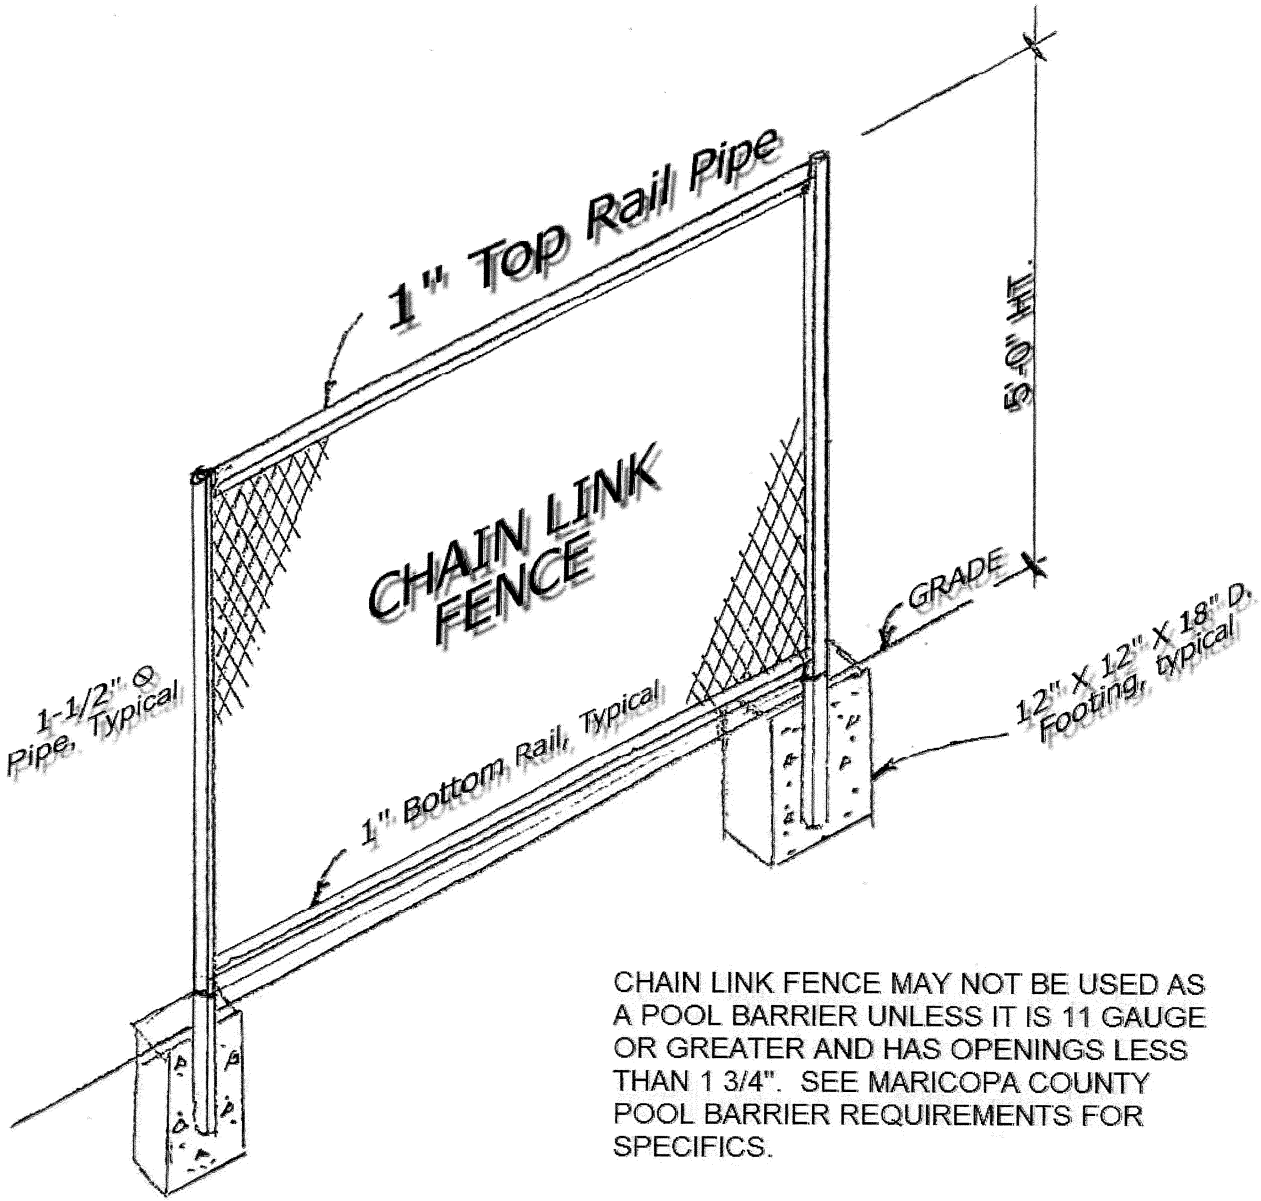

CHAIN LINK FENCE MAY NOT BE USED AS A POOL BARRIER UNLESS IT IS 11 GAUGE OR GREATER AND HAS OPENINGS LESS THAN 1 3/4". SEE MARICOPA COUNTY POOL BARRIER REQUIREMENTS FOR SPECIFICS.

Maricopa County does not accept any liability for the design or subsequent construction according to this example. This detail is to be used as an EXAMPLE ONLY.

CHAIN LINK FENCE

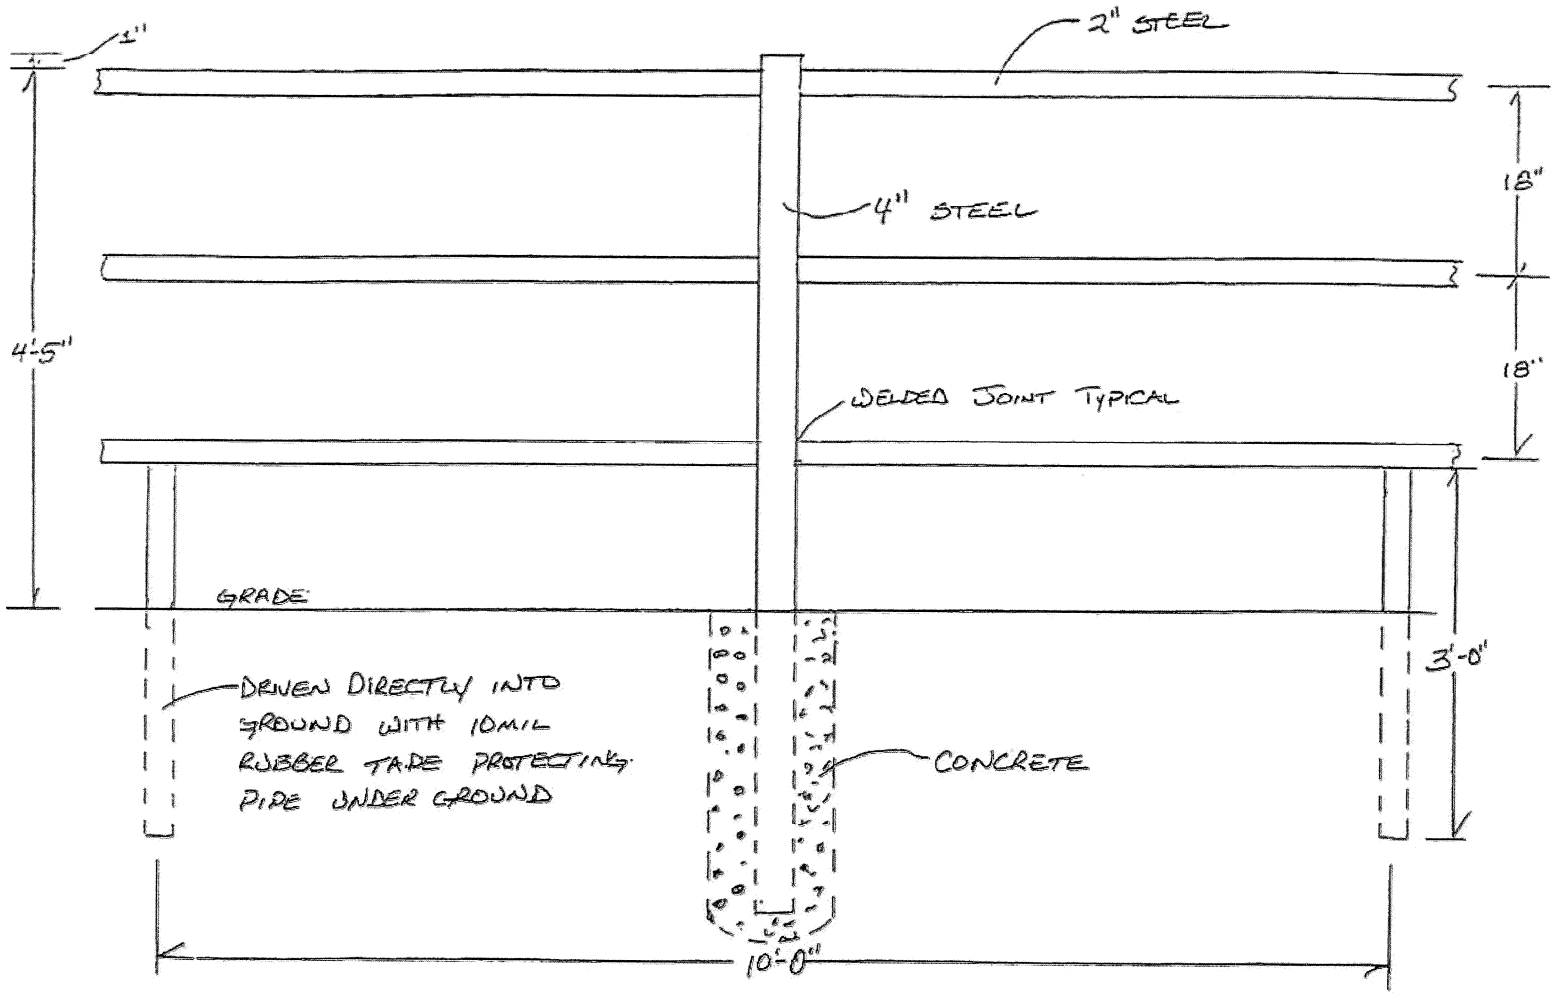

PIPE FENCE DETAIL

Maricopa County does not accept any liability for the design or subsequent construction according to this example. This detail is to be used as an EXAMPLE ONLY.

WROUGHT IRON FENCE DETAIL

ON NATURAL GRADE

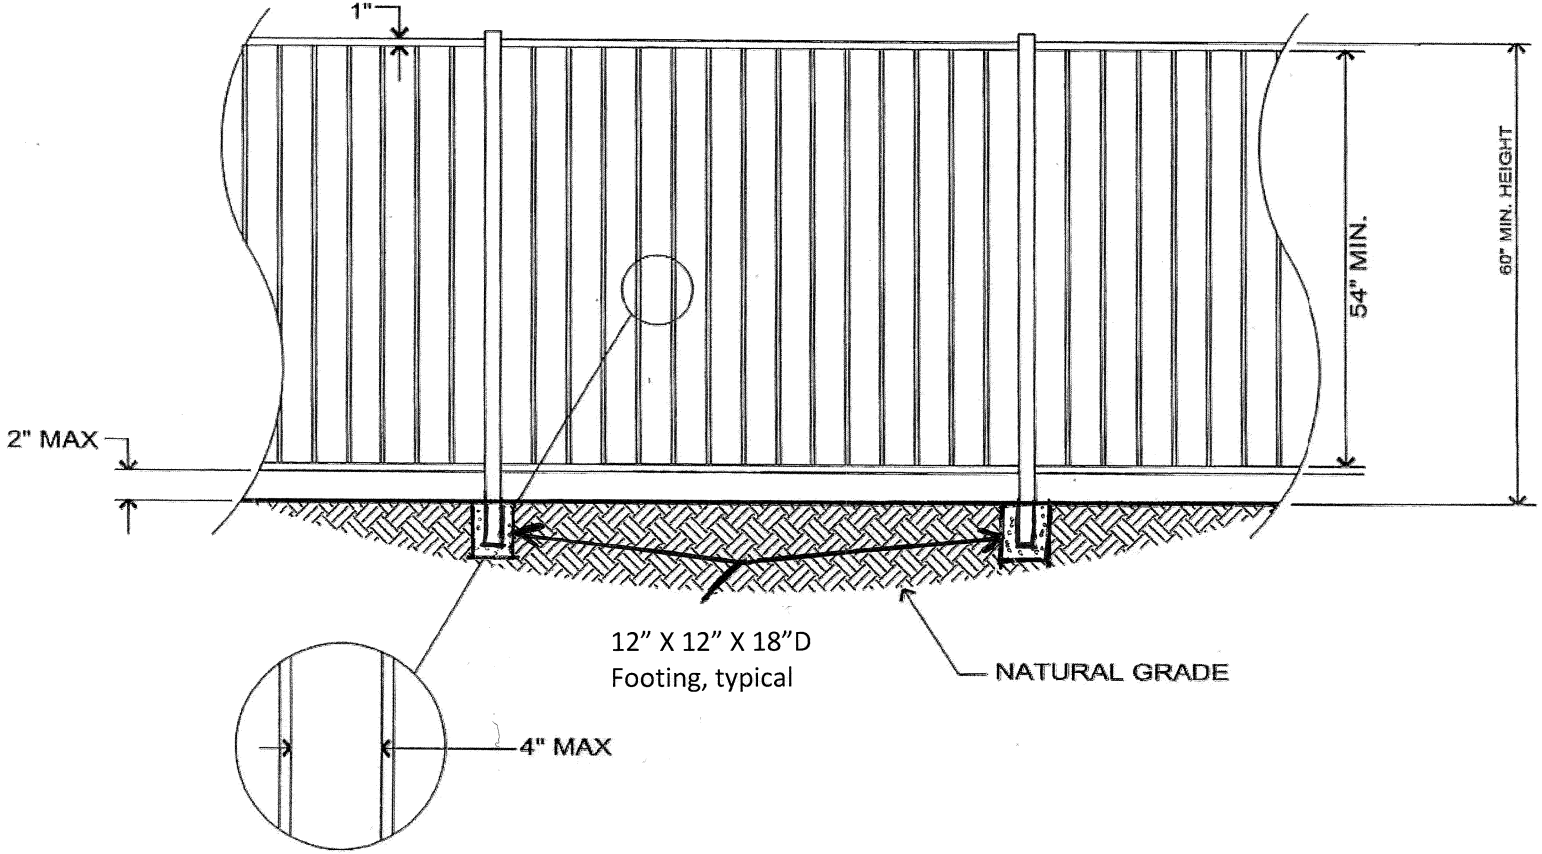

Maricopa County does not accept any liability for the design or subsequent construction according to this example. This detail is to be used as an EXAMPLE ONLY.

WROUGHT IRON FENCE DETAIL

ON HARDSCAPE

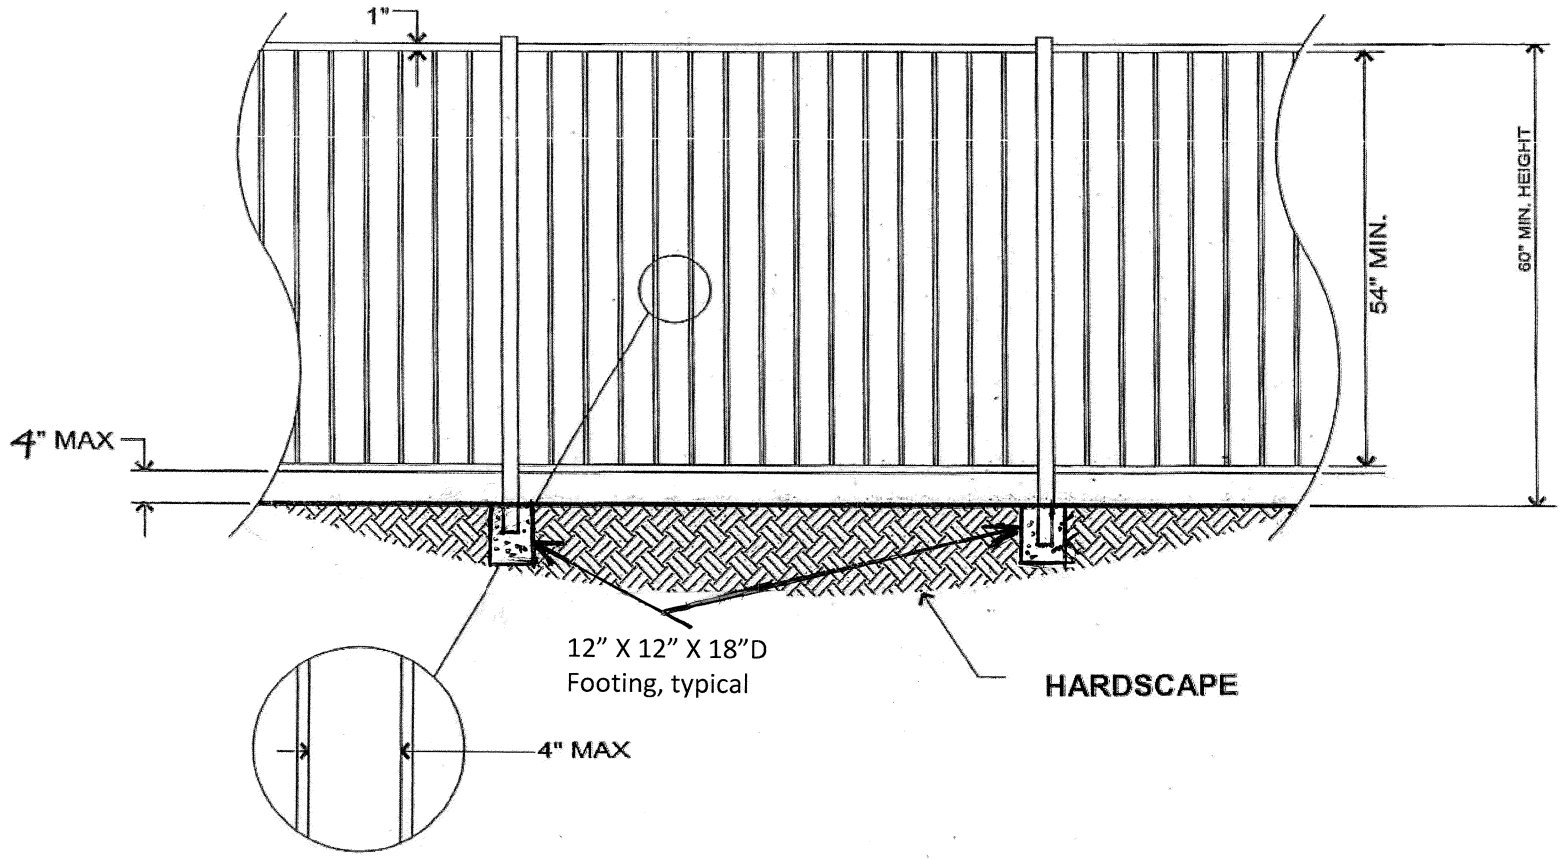

Maricopa County does not accept any liability for the design or subsequent construction according to this example. This detail is to be used as an EXAMPLE ONLY.

IRON GATE DETAIL

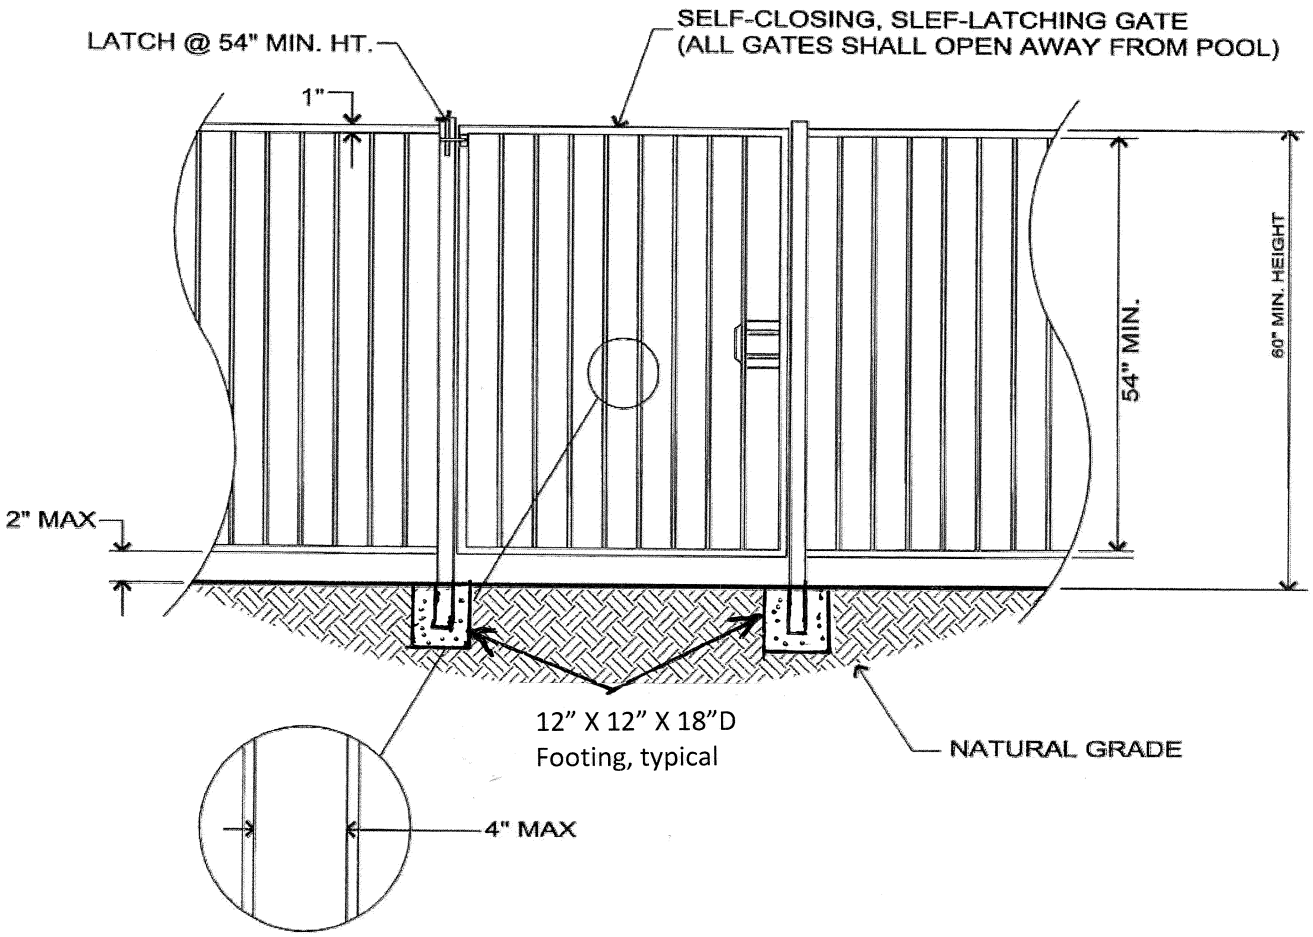

Maricopa County does not accept any liability for the design or subsequent construction according to this example. This detail is to be used as an EXAMPLE ONLY.

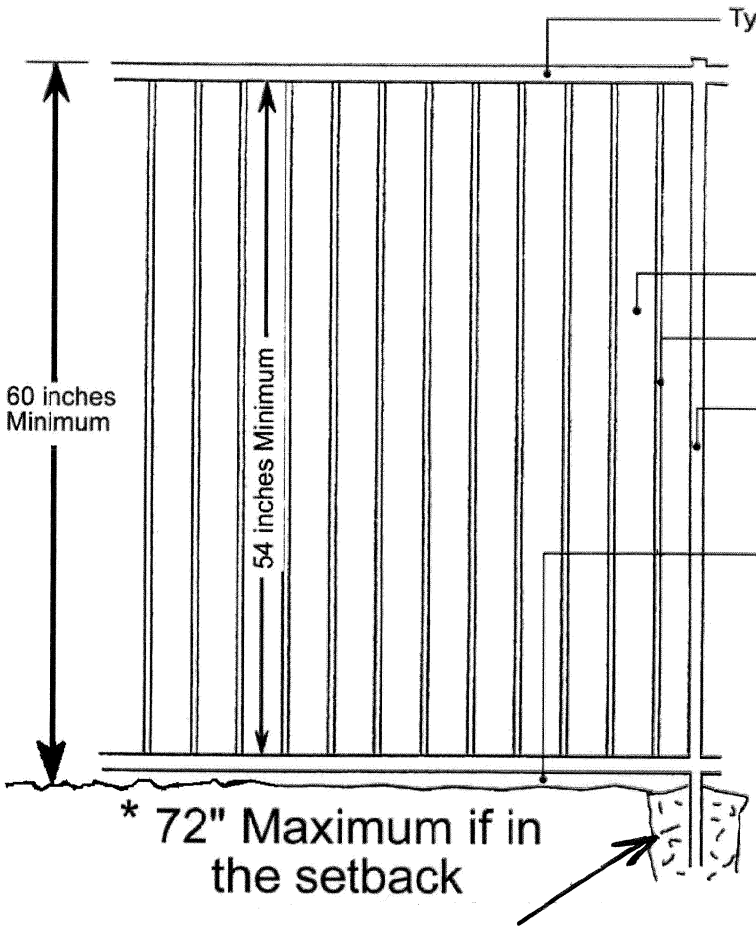

Maricopa County does not accept any liability for the design or subsequent construction according to this example. This detail is to be used as an EXAMPLE ONLY.

GATE Notes

Gate shall be of same construction guidelines as above and shall be equipped with a self closing device which permits self-latching operation. When the latching mechanism is less than 54" above the bottom of the gate, it must be on the pool-side of the gate and at least three inches below the top of the gate, with no opening larger than 1/2" within 18 inches of the latching mechanism. The ground clearance may be increased to less than 4" only if the ground is concrete or other hard surface. All gates shall open away from the pool.

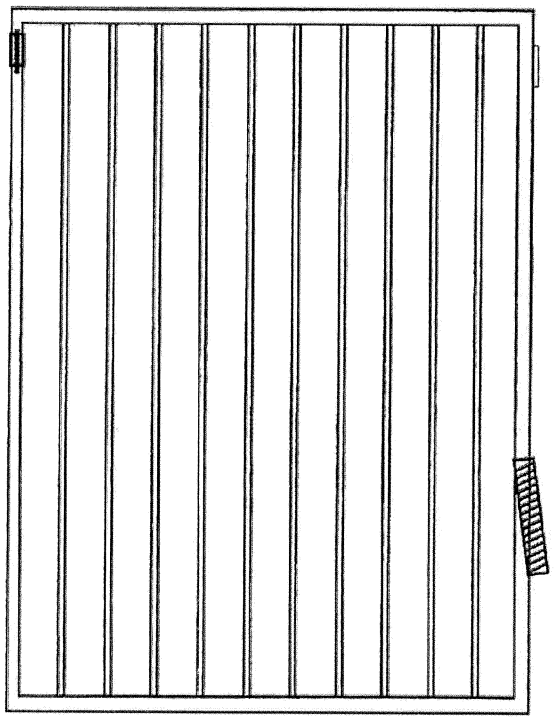

Pool Enclosure Fence Detail